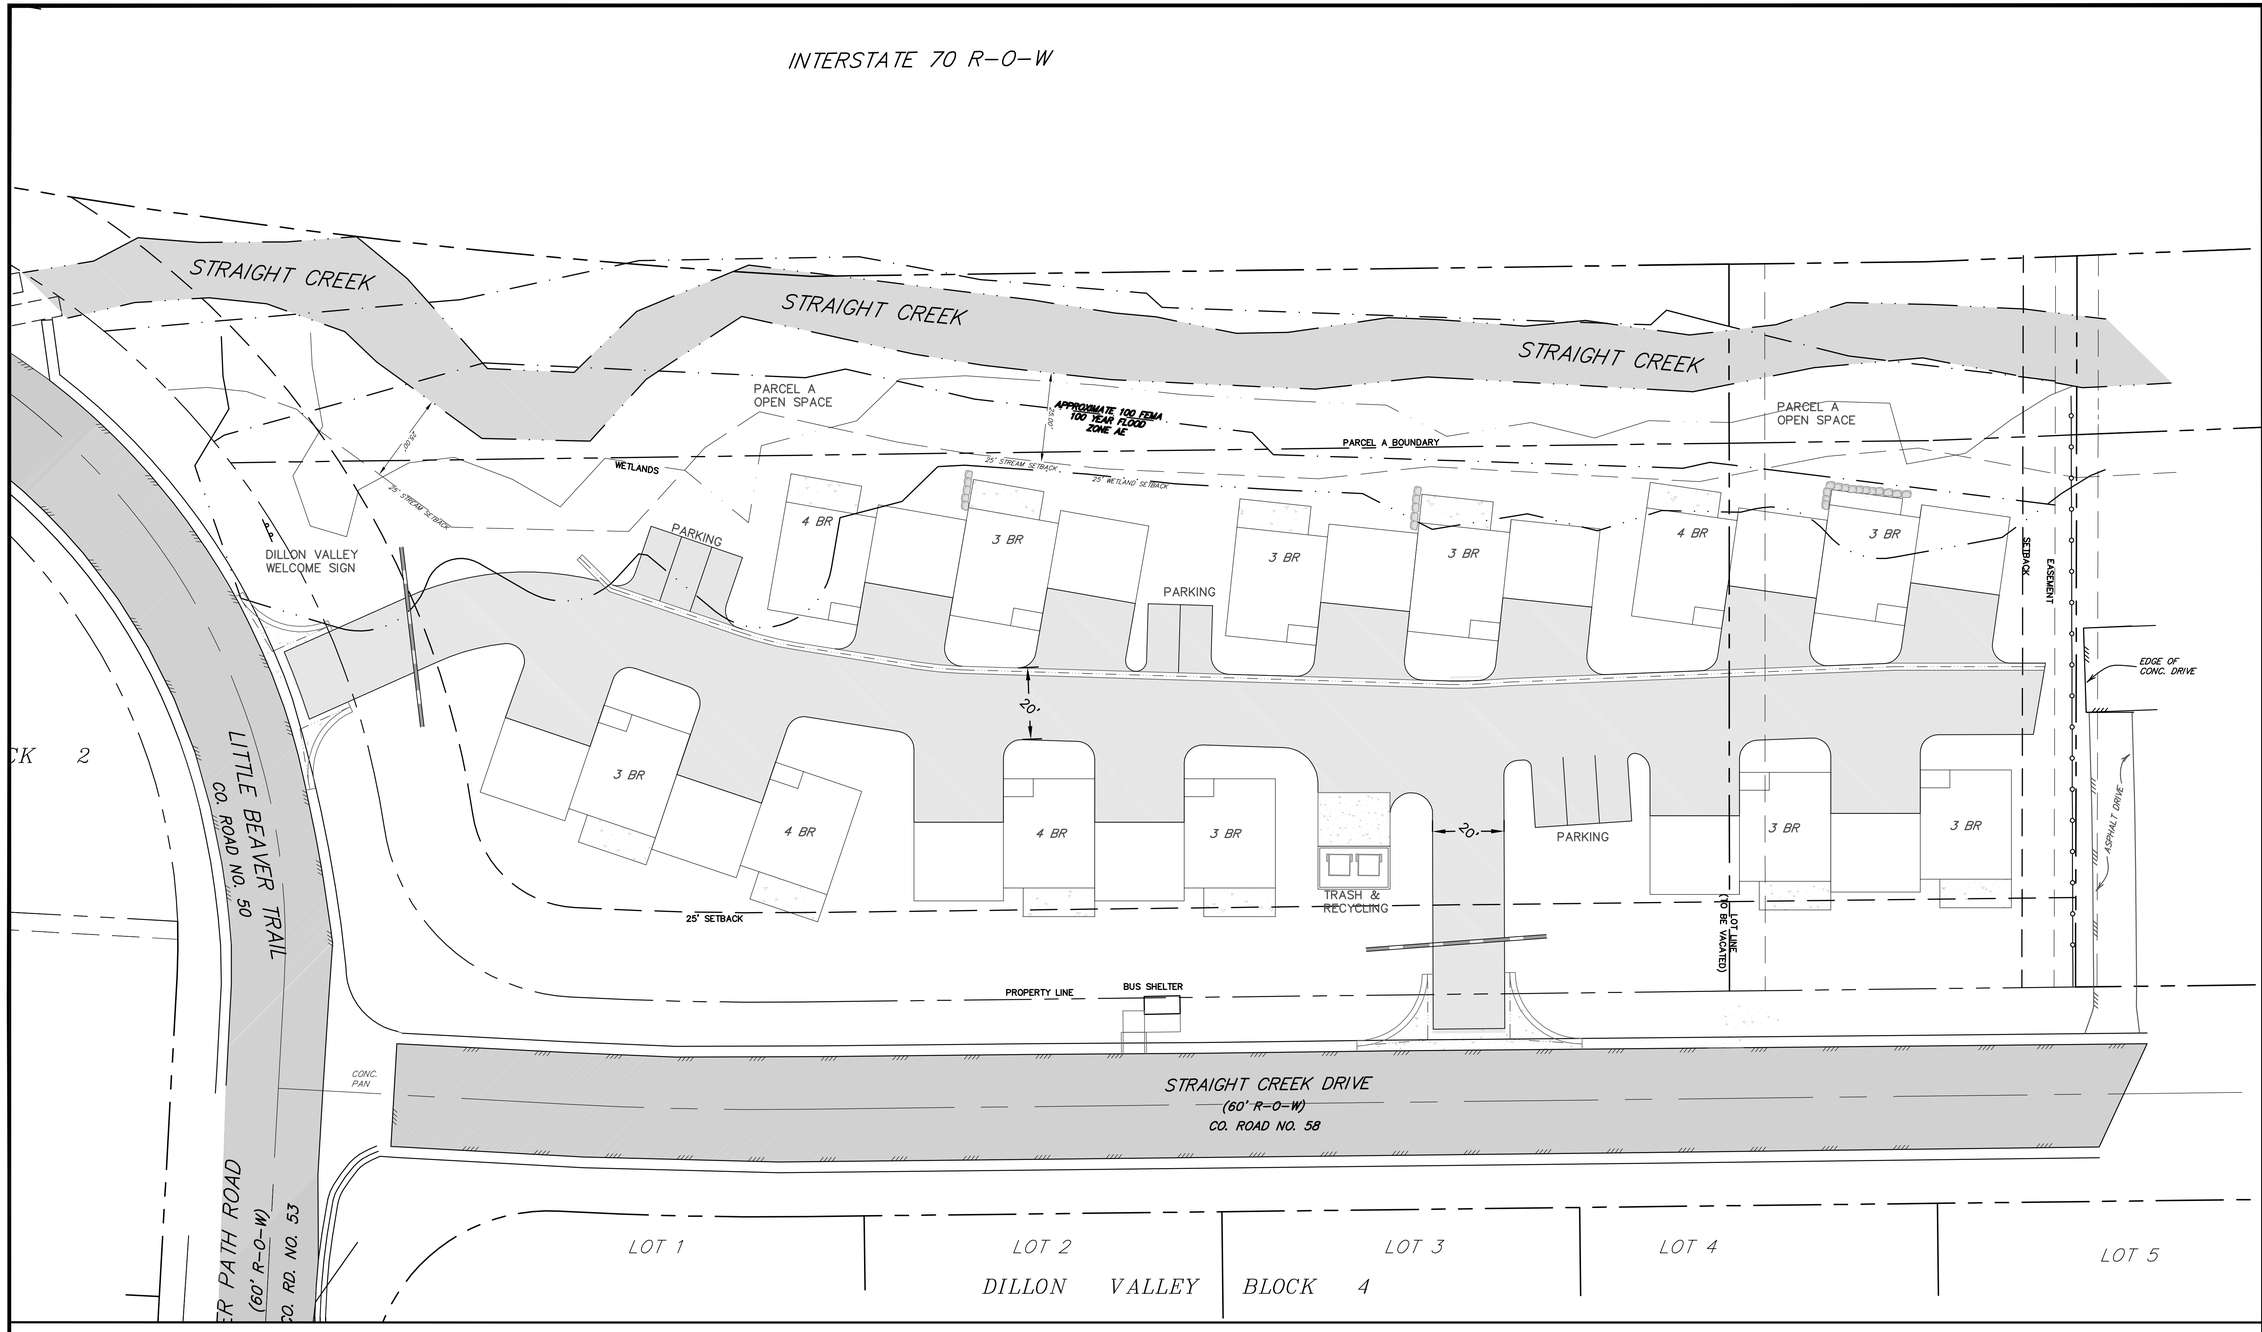

GRAPHIC SCALE

0 10 20 40

(IN FEET)
1 inch = 20 ft.

LEGEND

- PROPERTY LINE
- 8110 EXISTING CONTOUR
- EASEMENT
- 8106 PROPOSED CONTOUR
- 1.5% 06.6' PROPOSED GRADING, SLOPE/SPOT
- PROPOSED STORM SEWER

TOPOGRAPHIC INFORMATION WAS PROVIDED BY RANGE WEST

ALPINE ENGINEERING INC.
34510 HWY 6 / UNIT A9 / PO BOX 97
EAGLE VAIL, CO 81631 (970) 328-2373
WWW.ALPINECIVIL.COM

(SEAL)

DILLON HOUSING PROJECT

19 STRAIGHT CREEK DR
DILLON, SUMMIT COUNTY

SITE PLAN

NO.	DATE	REVISIONS	BY

DESIGNED MCW
DRAWN RIF, MCW
CHECKED XXX
JOB NO. XXX
DATE 08/26/2019

SHEET
C1.0

O:\Dillon\Housing Project\- 2019\dwg\Civil\Site Layout.dwg, 9/12/2019 9:45:10 AM, wadley